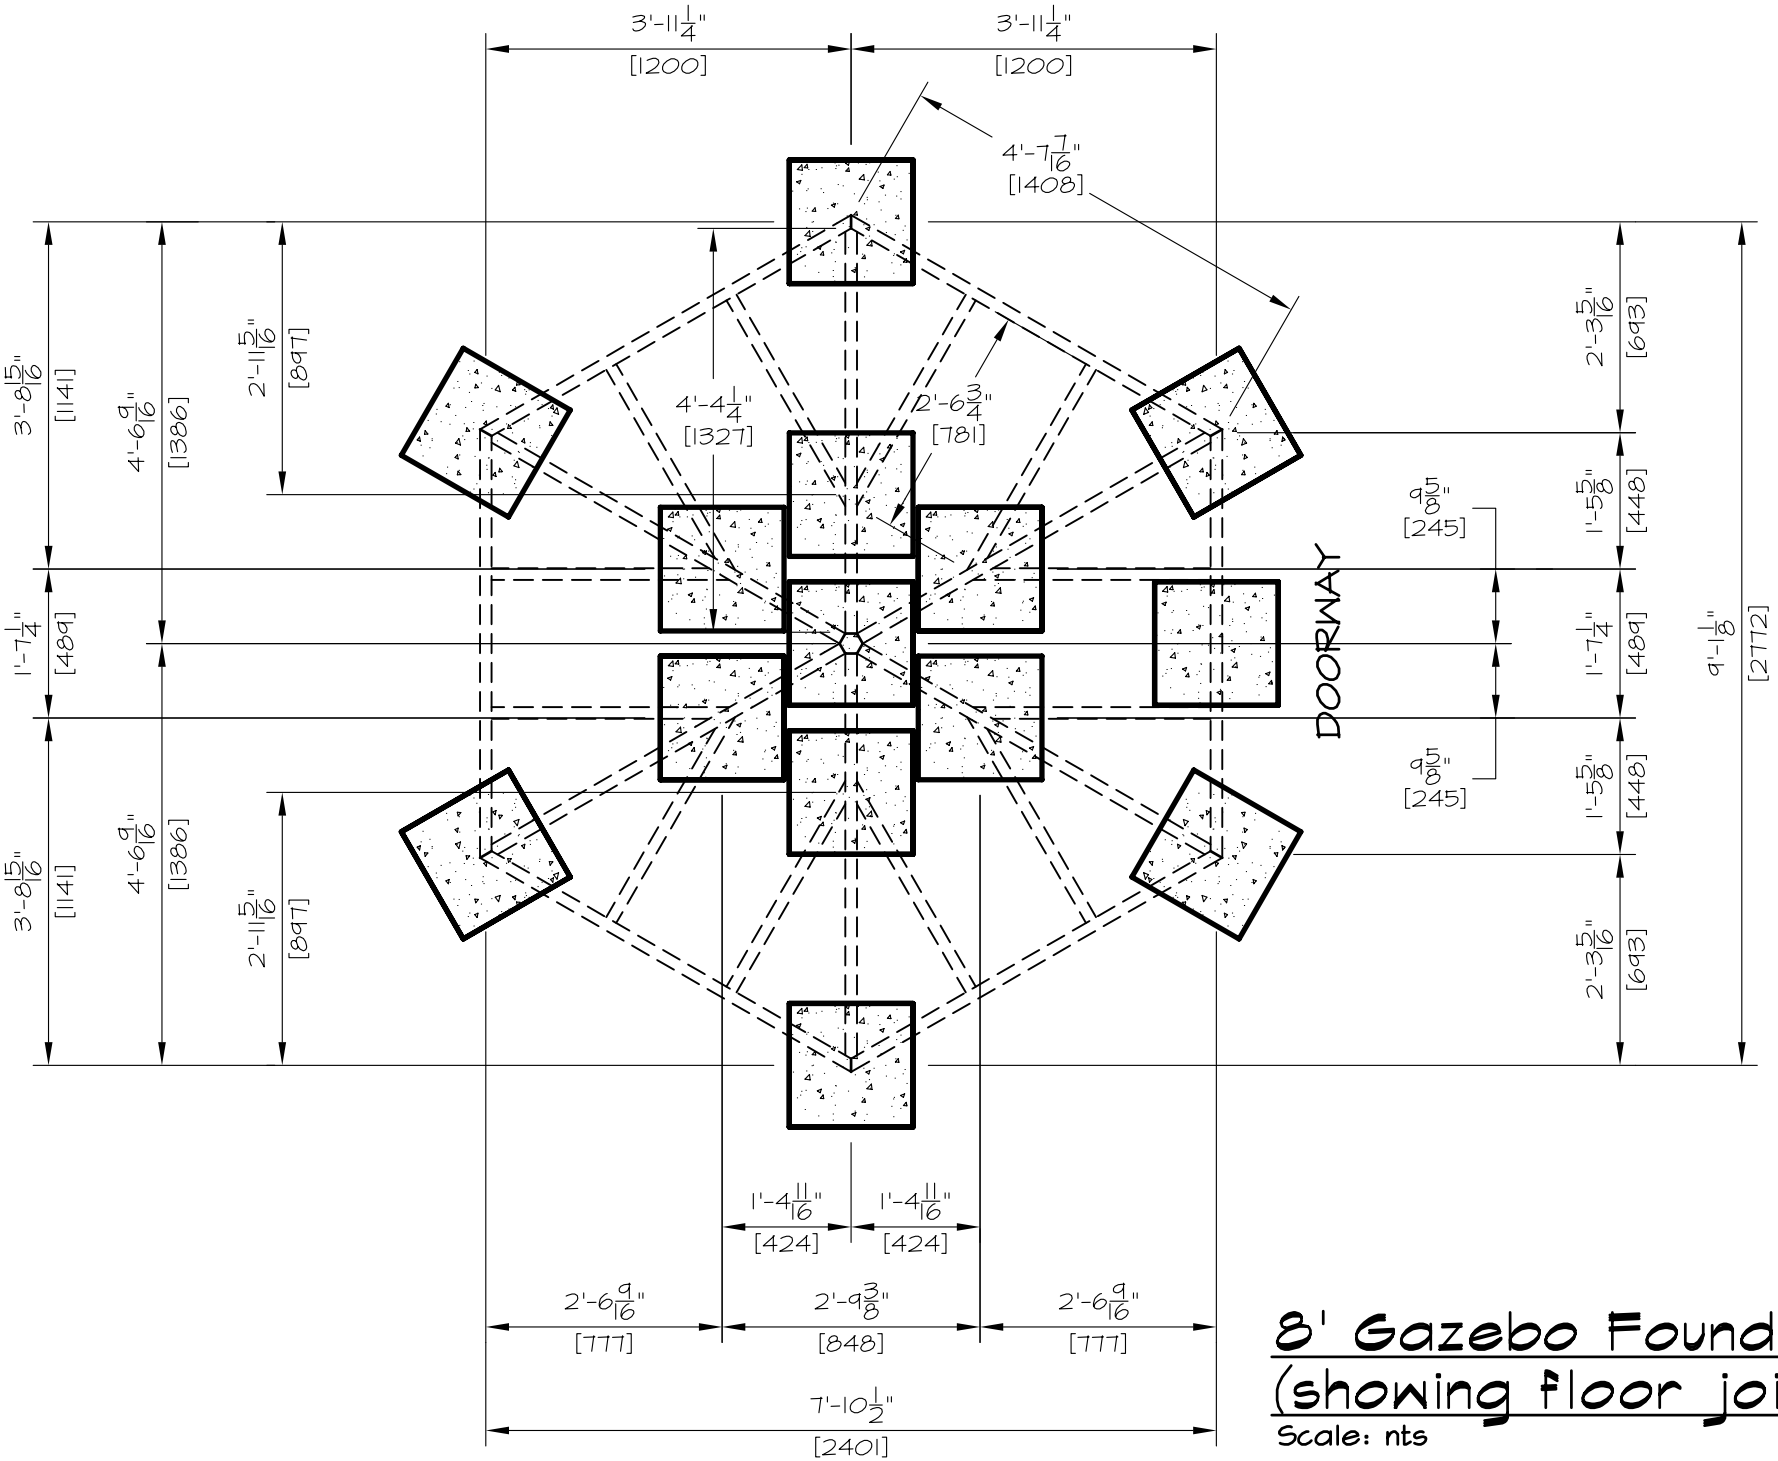

8' Gazebo Foundation Plan (showing floor joists)

Scale: nts